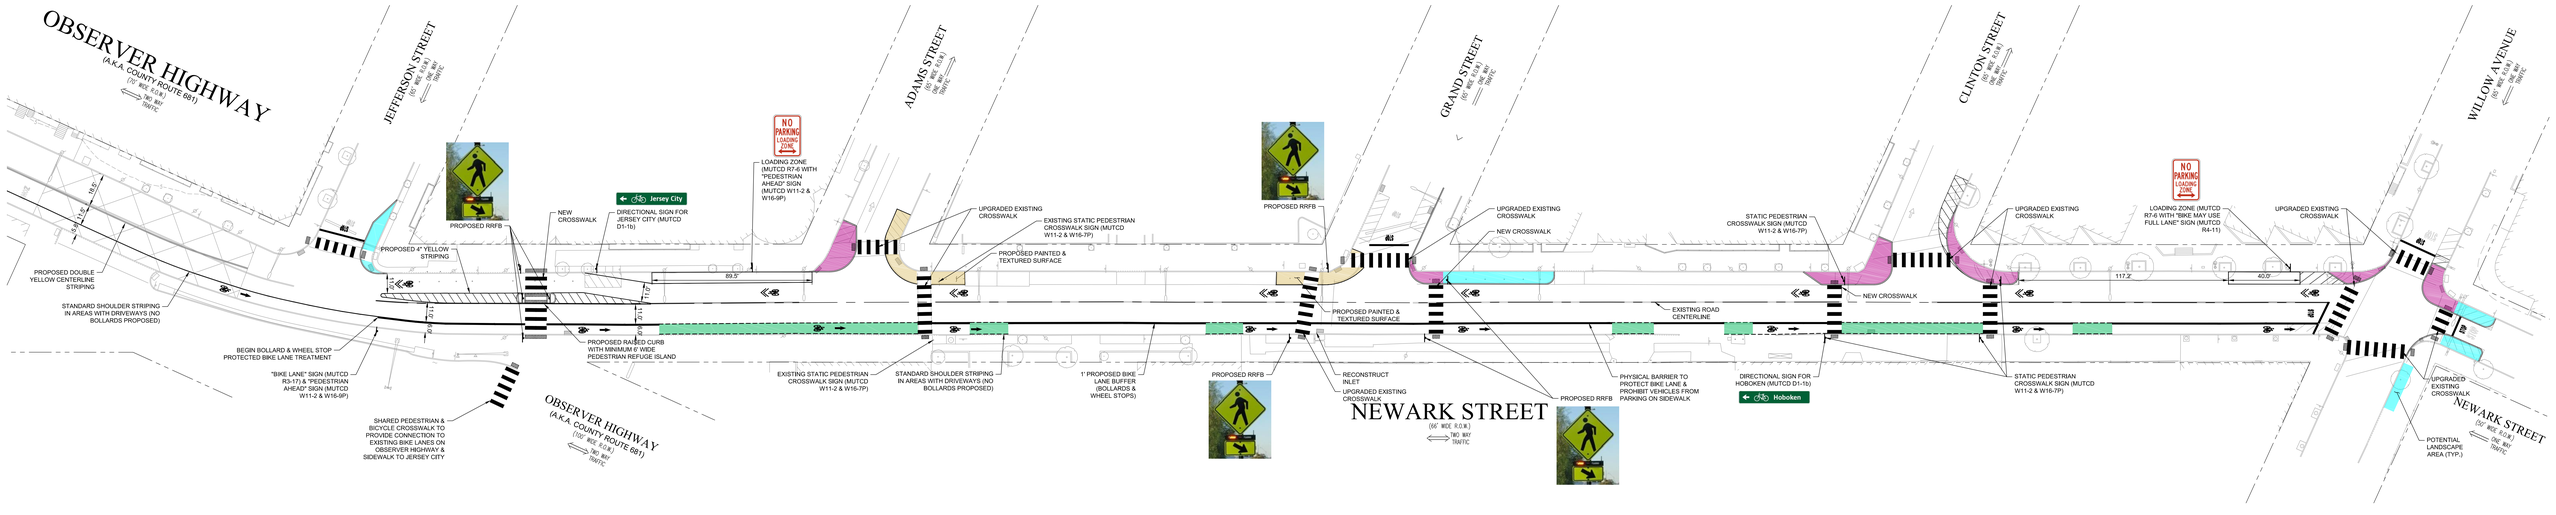

LEGEND

- LANDSCAPED CURB EXTENSION
- GREEN BIKE LANE MARKING (CONFLICT AREAS)
- SIDEWALK CURB EXTENSION
- PAINTED SAFETY ZONE

NEWARK STREET SAFETY IMPROVEMENT PROJECT

HOBOKEN, NEW JERSEY

0 10' 20' 40' 80'

CONCEPT PLAN

04.28.2017 Scale: 1"=20'

Kimley»Horn